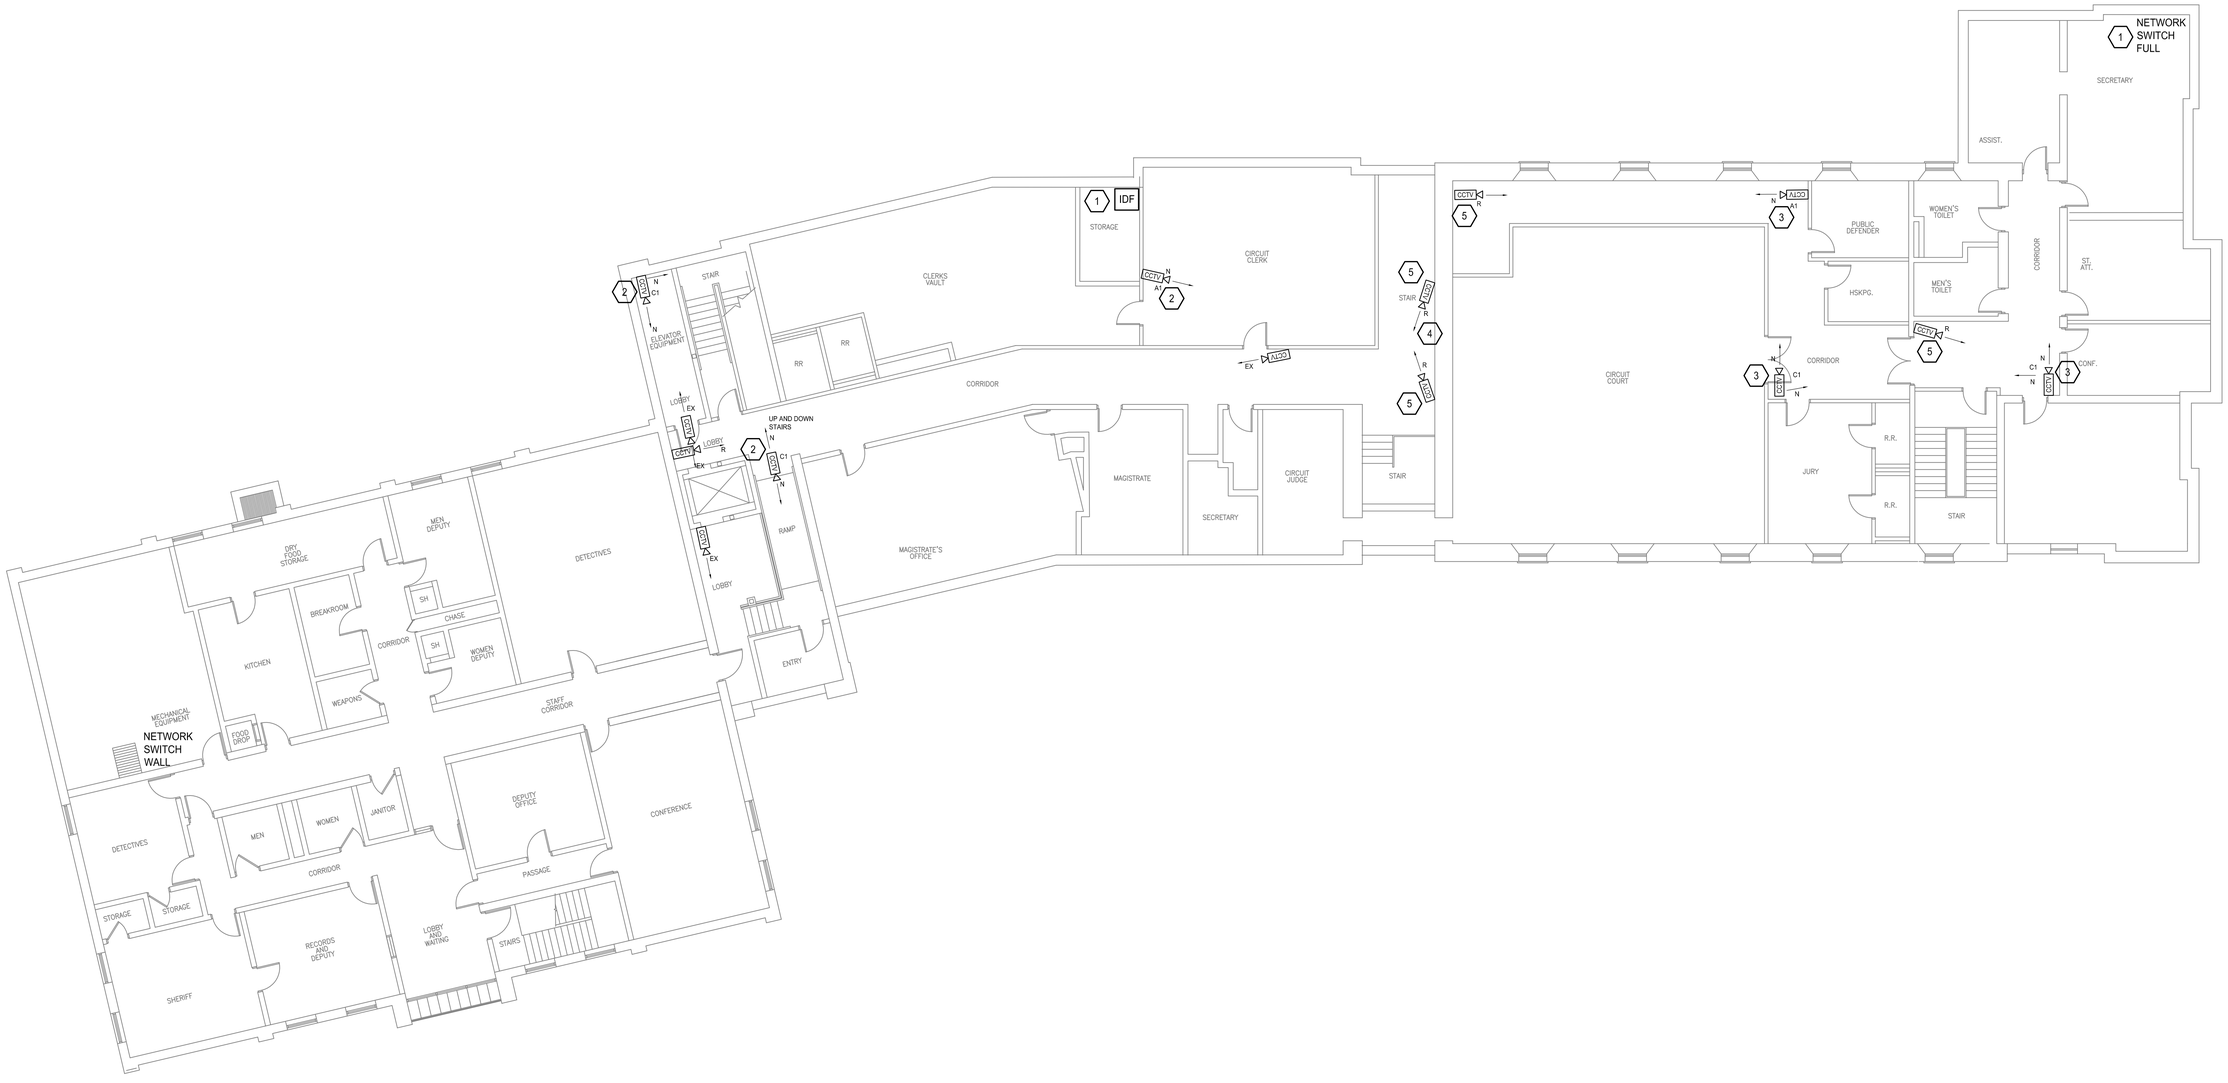

N

SECOND FLOOR ELECTRICAL PLAN

1/8" = 1'-0"

ELECTRICAL KEYED NOTES:

1. PROVIDE NEW DELL PoE SWITCH (X1026P). COORDINATE WITH COUNTY IT.
2. CONNECT TO NEW PoE SWITCH LOCATED CLERK STORAGE.
3. CONNECT TO NEW PoE SWITCH LOCATED SECRETARY,
4. PROVIDE 2 MONITORS AND COMPUTER FOR VIEWING ALL COURTHOUSE CAMERAS AT THIS LOCATION. COORDINATE WITH COUNTY IT AND COURTHOUSE SECURITY.
5. CAMERAS TO BE RELOCATED AS SHOWN, EXTEND COAX CABLE TO NEW LOCATION. PRESENT CAMERAS LOCATED IN THIS HALL.

CAMERA TYPES:

CAMERA TYPE A1 - SAMSUMG SND-5084N/P

CAMERA TYPE B1 - SAMSUNG SNP-L6233N/P WITH ENCLOSURE FOR OUTDOOR

CAMERA TYPE C1 - SAMSUNG SNF-8010VM

CAMERA TYPE D1 - SAMSUNG SNV-8080N/P

SHIVEHATTERY
ARCHITECTURE + ENGINEERING
1701 River Drive, Suite 200 | Moline, Illinois 61265
309.764.7650 | fax: 309.764.8616 | www.shivehattery.com
Iowa | Illinois | Indiana
Illinois Firm Number: 184-000214

SEAL

PROFESSIONAL ENGINEER
David M. Tepen
062_051804
STATE OF ILLINOIS
Expires: 11-30-2017

Aug 22 2016 8:47 AM

JO DAVIESS COUNTY COURTHOUSE SECURITY CAMERAS

JO DAVIESS COUNTY
330 N BENCH ST GALENA, IL 61036

DRAWN: AJF
APPROVED: DMT
ISSUED FOR: BIDDING
DATE: 8/17/2016
PROJECT NO: 3162270
FIELD BOOK: ---
CLIENT NO: ###

SECOND FLOOR ELECTRICAL PLAN

E1.02

P:\Projects\3162270\Drawings\Drawings\E_Electrical\E1.02.dwg
Plotted: 8/22/2016 8:47 AM