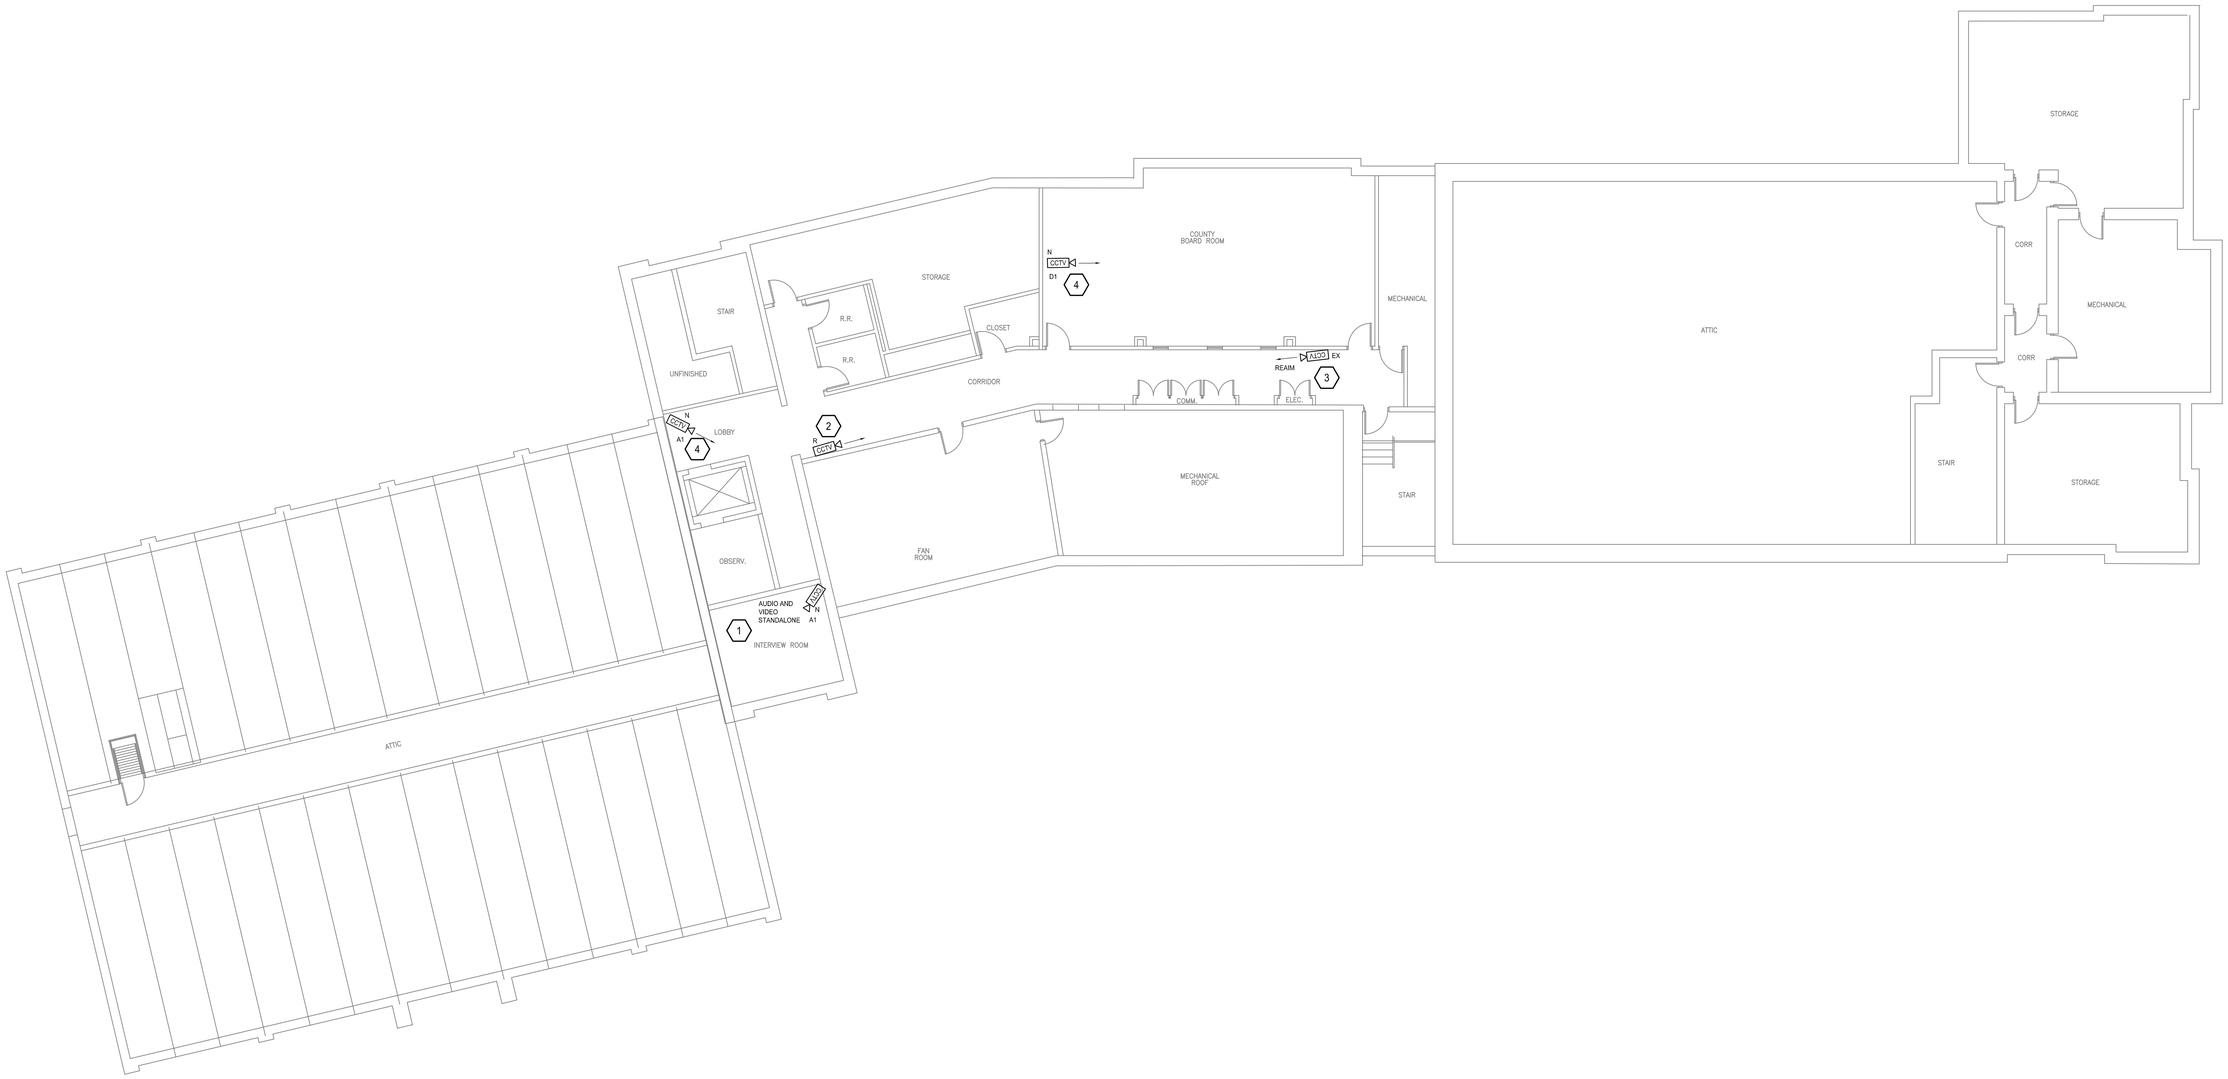

N

THIRD FLOOR ELECTRICAL PLAN

1/8" = 1'-0"

CAMERA TYPES:

CAMERA TYPE A1 - SAMSUMG SND-5084N/P

CAMERA TYPE B1 - SAMSUNG SNP-L6233N/P WITH ENCLOSURE FOR OUTDOOR

CAMERA TYPE C1 - SAMSUNG SNF-8010VM

CAMERA TYPE D1 - SAMSUNG SNV-8080N/P

ELECTRICAL KEYED NOTES:

1. PROVIDE STANDALONE A/V RECORDING FOR INTERVIEW ROOM. PROVIDE SEPERATE VIDEO ONLY FEED FOR CONNECTION TO NVR.
2. RELOCATE CAMERA AS SHOWN. EXTEND COAX CABLE TO NEW LOCATION. CAMERAS PRESENT LOCATION IN THIS CORRIDOR.
3. RE-AIM CAMERA AS INDICATED.
4. CONNECT TO NEW PoE SWITCH LOCATED IN SECRETARY OFFICE.

SHIVEHATTERY
ARCHITECTURE + ENGINEERING
1701 River Drive, Suite 200 | Moline, Illinois 61265
309.764.7650 | fax: 309.764.8616 | www.shivehattery.com
Iowa | Illinois | Indiana
Illinois Firm Number: 184-000214

SEAL

PROFESSIONAL ENGINEER
David M. Tepen
062.051804
STATE OF ILLINOIS
Expires: 11-30-2017

Aug 22 2016 8:47 AM

JO DAVIESS COUNTY COURTHOUSE SECURITY CAMERAS

JO DAVIESS COUNTY
330 N BENCH ST GALENA, IL 61036

DRAWN: AJF
APPROVED: DMT
ISSUED FOR: BIDDING
DATE: 8/17/2016
PROJECT NO: 3165270
FIELD BOOK: ---
CLIENT NO: ###

THIRD FLOOR ELECTRICAL PLAN

E1.03

P:\Projects\3053\3053270\Active\Arch\Drawings\E_Electrical\E1.03.dwg
Plotted: 8/22/2016 8:47 AM